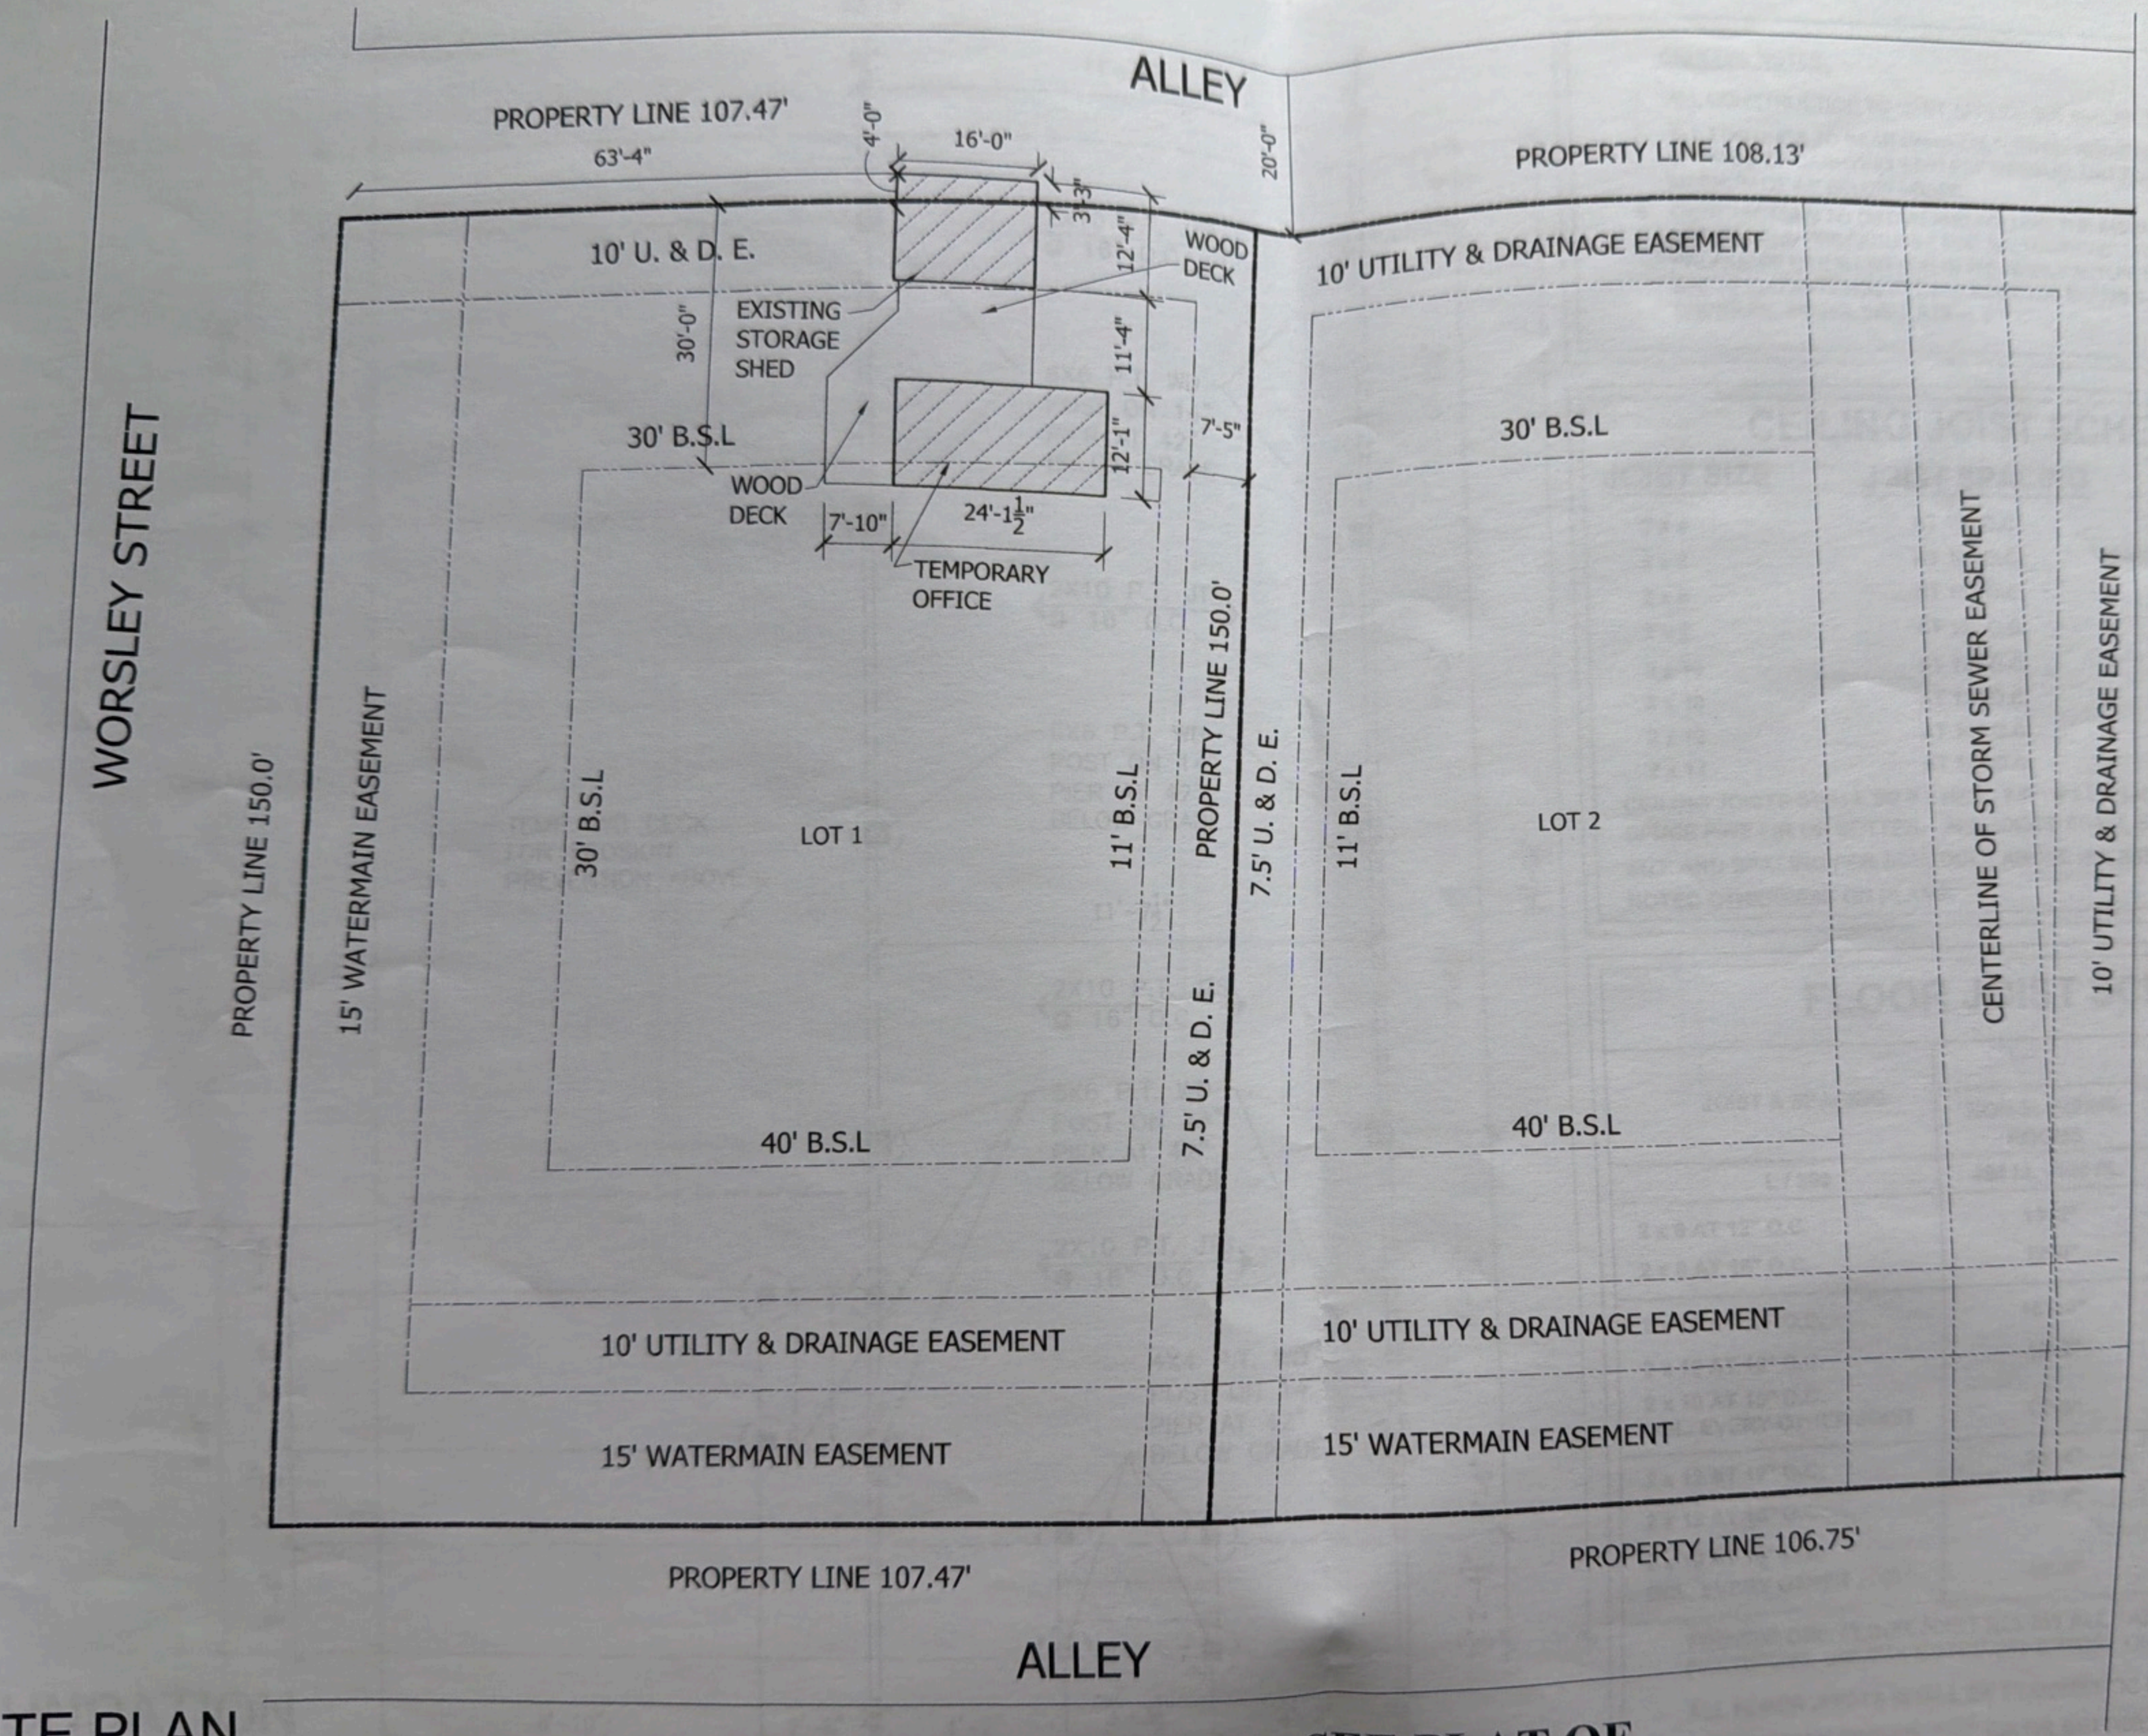



## SITE PLAN

SCALE: 1"=20'

**(FOR REFERENCE ONLY - SEE PLAT OF SURVEY FOR MORE INFORMATION)**

AGAMA DESIGNS
architecture
664 W Veterans Pkwy, Suite A
Yorkville, Illinois 60560
Phone: 630-381-9019
E-mail: alberto@agamadesigns.com

THESE DRAWINGS, INCLUDING ALL DESIGNS, DETAILS, SPECIFICATIONS AND INFORMATION, ARE THE SOLE PROPERTY AND COPYRIGHT OF AGAMA DESIGNS AND ARE FOR USE ON THIS SPECIFIC PROJECT AND SHALL NOT BE USED ON ANY OTHER WORK WITHOUT THE AGREEMENT AND WRITTEN PERMISSION OF AGAMA DESIGNS

PROJECT:
YORKVILLE CONSTRUCTION OFFICE
LOT 1, BLOCK 2 OF WORSLEY'S ADDITION
YORKVILLE, IL 60560

CLIENT:
STEVE HOLLAND
819 COLUMBUS DRIVE
OSWEGO, ILLINOIS 60543

JOB NO.: 24-053
DATE: 08-09-24

SHEET TITLE
SITE PLAN

SHEET NUMBER
A0