PLAT OF SURVEY OF

LOTS 1 AND 2 RESUBDIVISION OF LOTS 4, 5, AND 6 IN BLOCK 2 OF WORSLEY'S ADDITION

UNITED CITY OF YORKVILLE KENDALL COUNTY ILLINOIS

N


SCALE
1"=30'

- ● Indicates Iron Stake Found
- ○ Indicates Iron Stake Set
- —+— Indicates Line of Fence

NOTE: This property is vacant.

LEGAL DESCRIPTION:

Lots 1 and 2 of Resubdivided Lots 4, 5, and 6 in Block 2 of Worsley's Addition to the Village of Bristol, in the Village of Yorkville, Kendall County, Illinois.

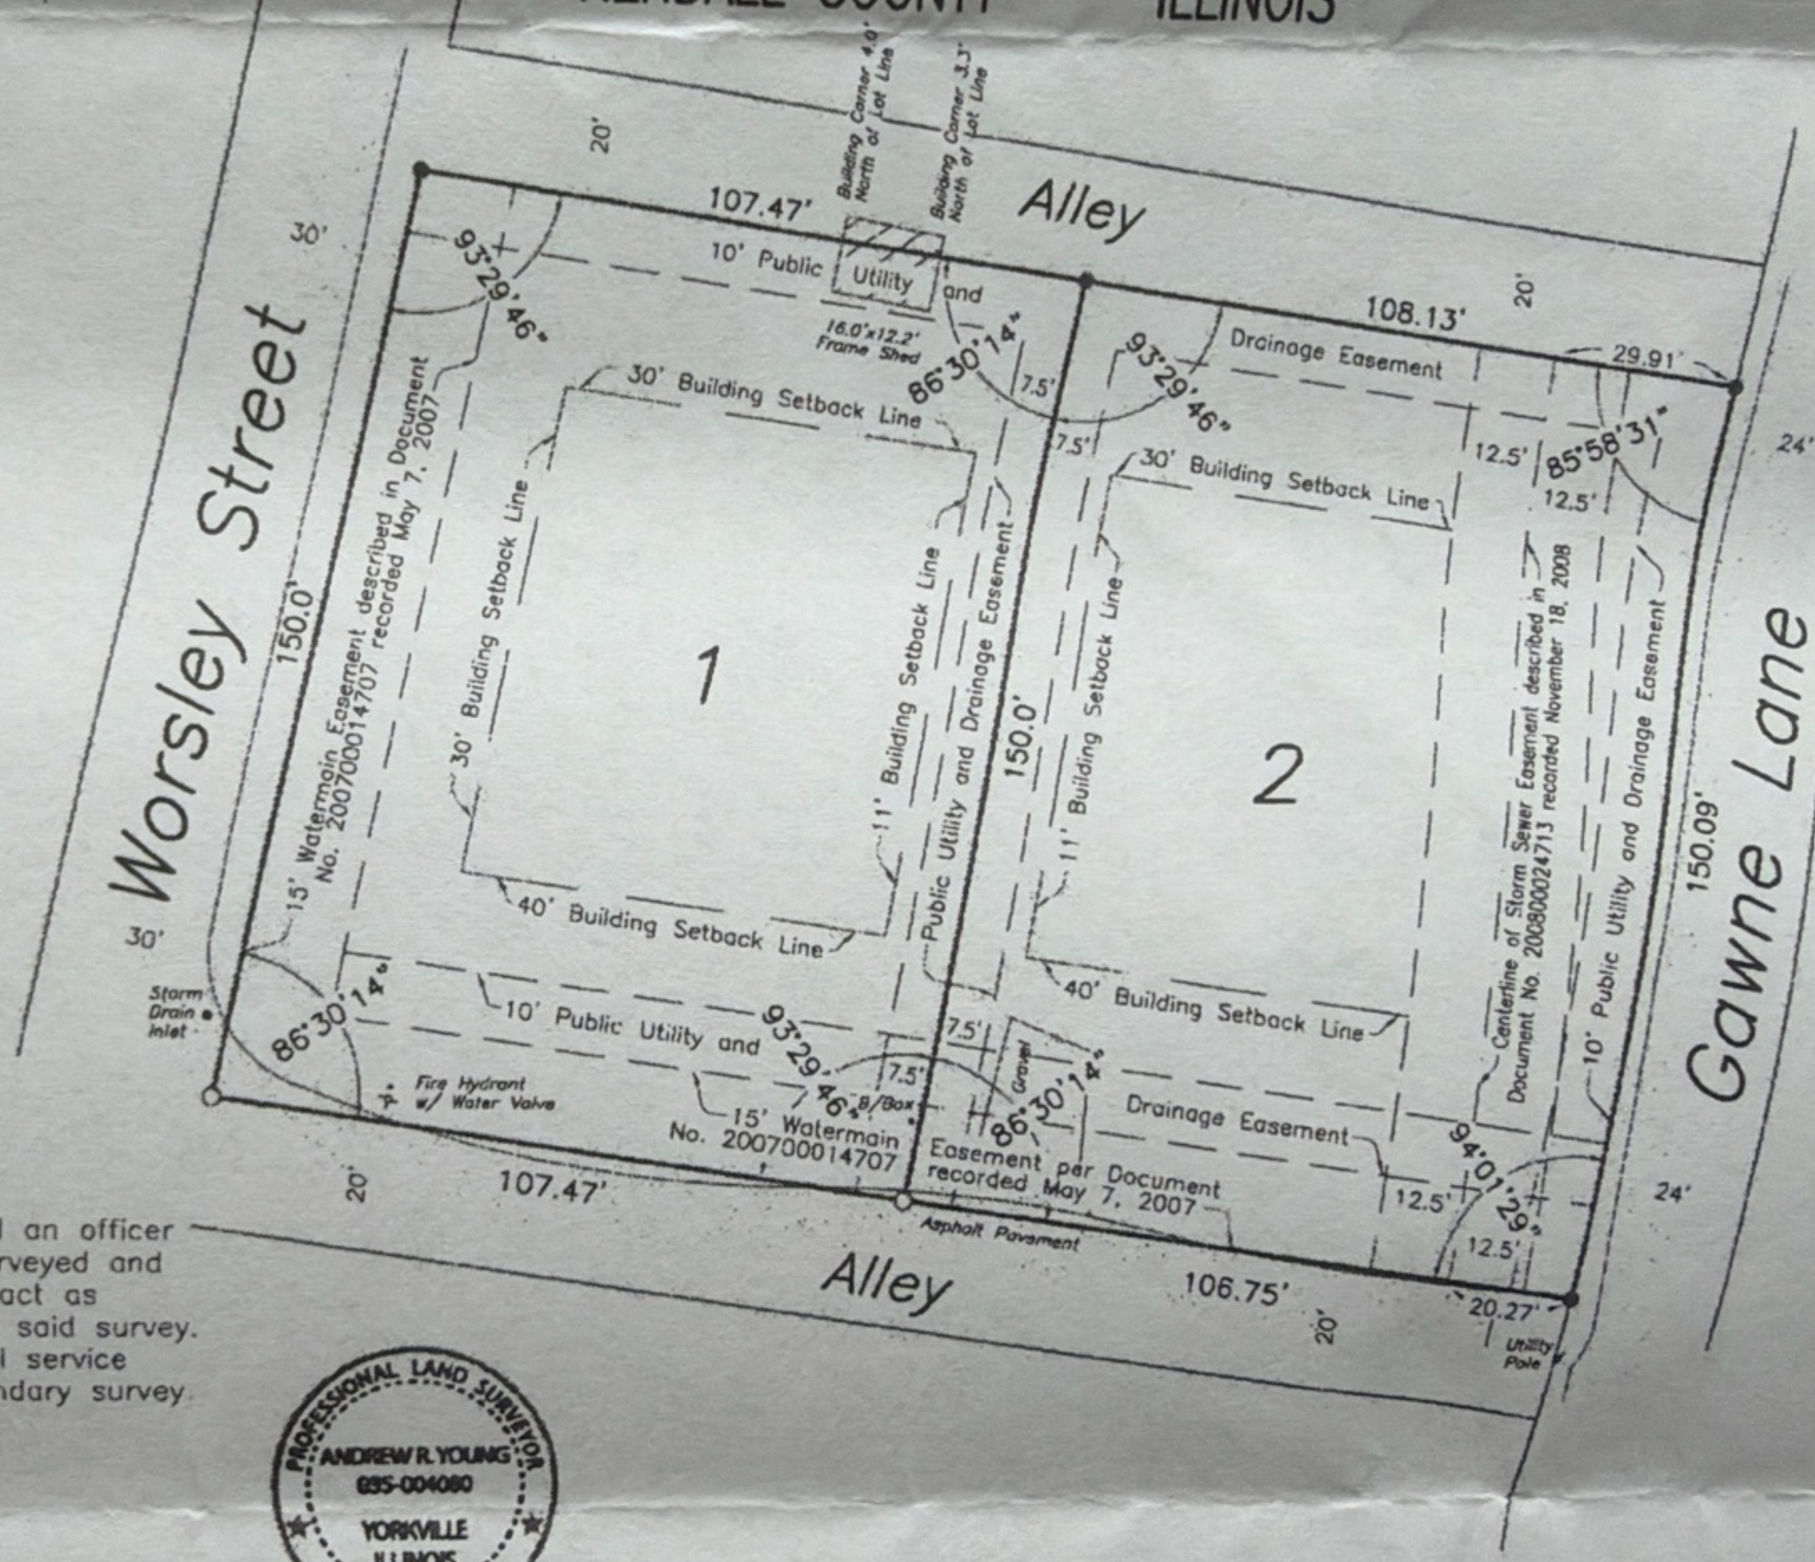

State of Illinois)
) SS
County of Kendall)

I, Andrew R. Young, an Illinois Professional Land Surveyor and an officer of Phillip D. Young and Associates, Inc., state that I have surveyed and located the visible improvements upon the above described tract as shown by the plat hereon drawn which is a representation of said survey. Field work was completed August 22, 2023. This professional service conforms to the current Illinois minimum standard for a boundary survey.

Dated September 6, 2023 at Yorkville, Illinois

PROFESSIONAL LAND SURVEYOR
ANDREW R. YOUNG
035-004080
YORKVILLE
ILLINOIS
STATE OF ILLINOIS

Andrew R. Young
Illinois Professional Land Surveyor No. 035-004080 (Expires 11/30/24)

Phillip D. Young and Associates, Inc.
LAND SURVEYING - TOPOGRAPHIC MAPPING - Lic.#184-002775
11078 South Bridge Street
Yorkville, Illinois 60560
Telephone (630)553-1580

JOB NO. 23115
JOB NAME ATTY. KRAMER
DWG FILE 23115